


MONUMENT RECORD

STATE OF INDIANA ~ COUNTY OF MONROE

Section 4, Township 10 North, Range 1 West,

Monument Description & Remarks: 0.55'x0.55' Sandstone with "X" in top, found flush with ground. Metal post w/ Survey Marker found 1.5' South.

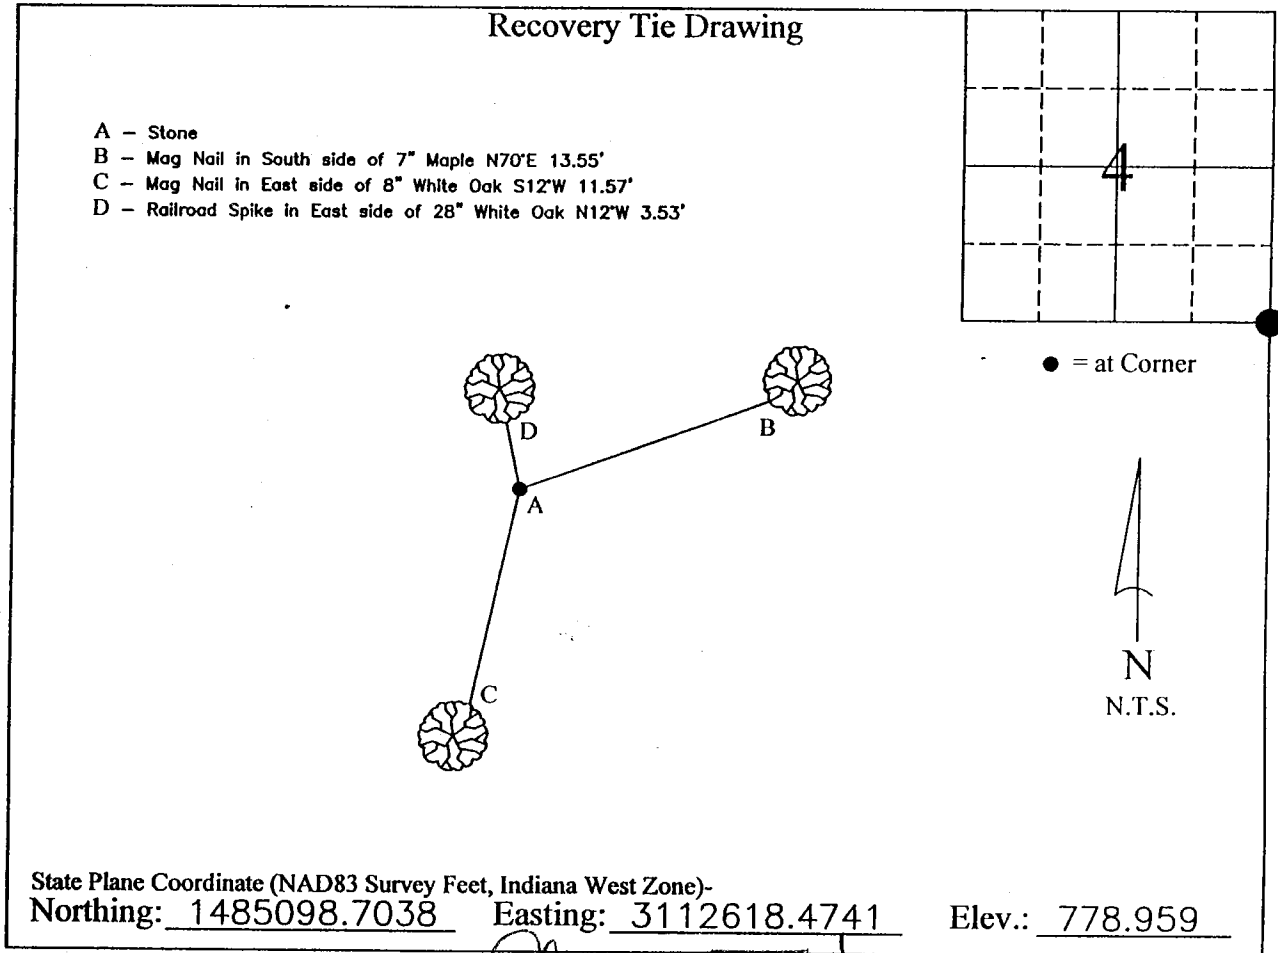

COMPLETED BY *[Signature]*

I, Ben E. Bledsoe, Registered Land Surveyor, here by certify that this document was prepared under my direction in accordance with the provisions of Section 17-3-64-4 through 17-3-64-8 of the Indiana Code, being Acts of 1965, Chapter 319; this 27th day of December, 2004 A.D.

Ben E. Bledsoe

Indiana Registered Land Surveyor No. S0559



MONUMENT RECORD


Corner I.D. #

M-5

STATE OF INDIANA - COUNTY OF MONROE

Section Four (4), Township 10 North, Range 1 West

Monument Description & Remarks: Found Sandstone w/"X" at SE corner of section. Stone is flush w/ground, firmly in place, & measures 0.6' x 0.5'.
Survey marker sign & post set S 21° E, 1.6' (see below).

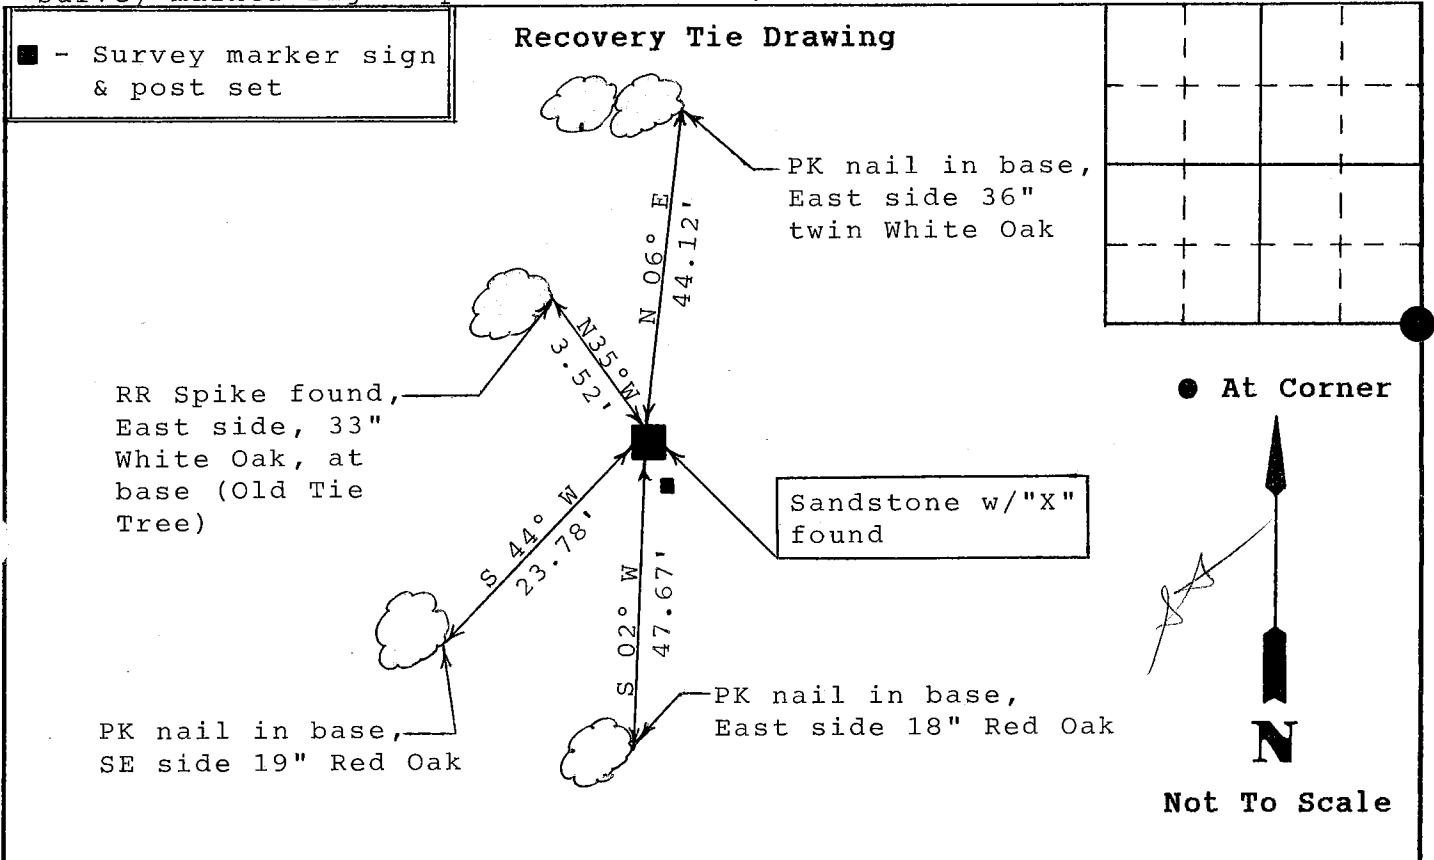

State of Indiana

County of Monroe

I, Michael W. Friley, County Surveyor, hereby certify that this document was prepared under my direction in accordance with the provisions of Section 17-3-64-4 through 17-3-64-8 of the Indiana Code, being Acts of 1965, Chapter 319; and the above data is given under my hand and seal this 29th day of April, 1996 A.D.

Space
Reserved For
Recording
Officer

Indiana Registered Land Surveyor No. _____ or

Monroe County Surveyor's Office
United States Government Agency

Monroe County Surveyor
Title

Field Book:

96-01

Page:

47

MONUMENT RECORD


STATE OF INDIANA - COUNTY OF MONROE

SECTION 4, TOWNSHIP 10 N, RANGE 1 W

MONUMENT DESCRIPTION & REMARKS

FOUND FIELDSTONE STONE WITH "X" FLUSH WITH GROUNDSOLID IN GROUND 0.55' x 0.55'

RECOVERY TIE DRAWING

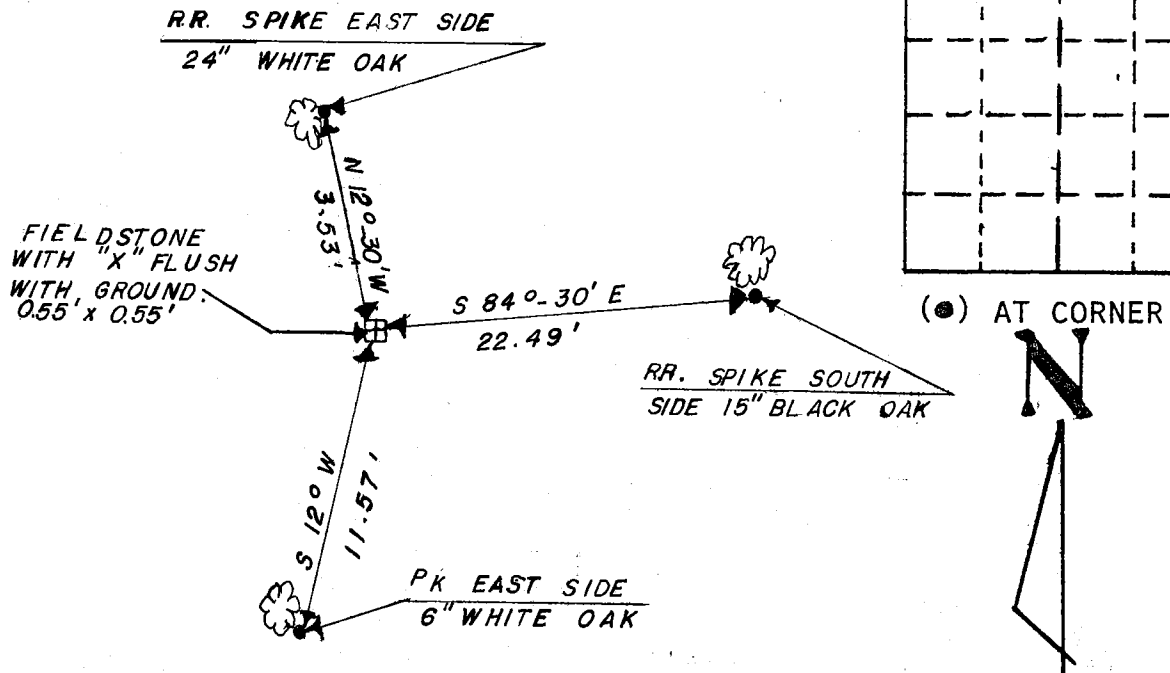

NOT TO SCALE

STATE OF INDIANA

COUNTY OF MONROE

I, EDMUND O. FARKAS HEREBY CERTIFY THAT THIS DOCUMENT WAS PREPARED UNDER MY DIRECTION IN ACCORDANCE WITH THE PROVISIONS OF SECTION 17-3-64-4 - 17-3-64-8 OF THE INDIANA CODE, BEING ACTS OF 1965, CHAPTER 319; AND THE ABOVE DATA IS GIVEN UNDER MY HAND AND SEAL THIS 13 TH DAY OF DECEMBER, 1990 A.D.

SPACE
RESERVED
FOR
RECORDING
OFFICER.

INDIANA REGISTERED LAND SURVEYOR NO. _____

OR _____

UNITED STATES GOVERNMENT AGENCY

TOWNSHIP:
WASHINGTON

CORNER I.D.

M-5

TITLE _____